Record of Survey


M.B. 58 / 46 - 48

PIQ (Parcel 36, Record of Survey)

6' ESMT. PUBLIC UTILITIES
PER INSTR. #69 (4-23-76) O.R.

10' ESMT. FUTURE STREET,
PUBIC UTILITIES, SLOPES
PER RECORD OF SURVEY
& BK 29831 PG 46 O.R.

ESMT. PUBLIC UTILITIES PER
BK 24335 PG 179 O.R.,
BK 29310 PG 295 O.R.
& BK 24200 PG 145 O.R.

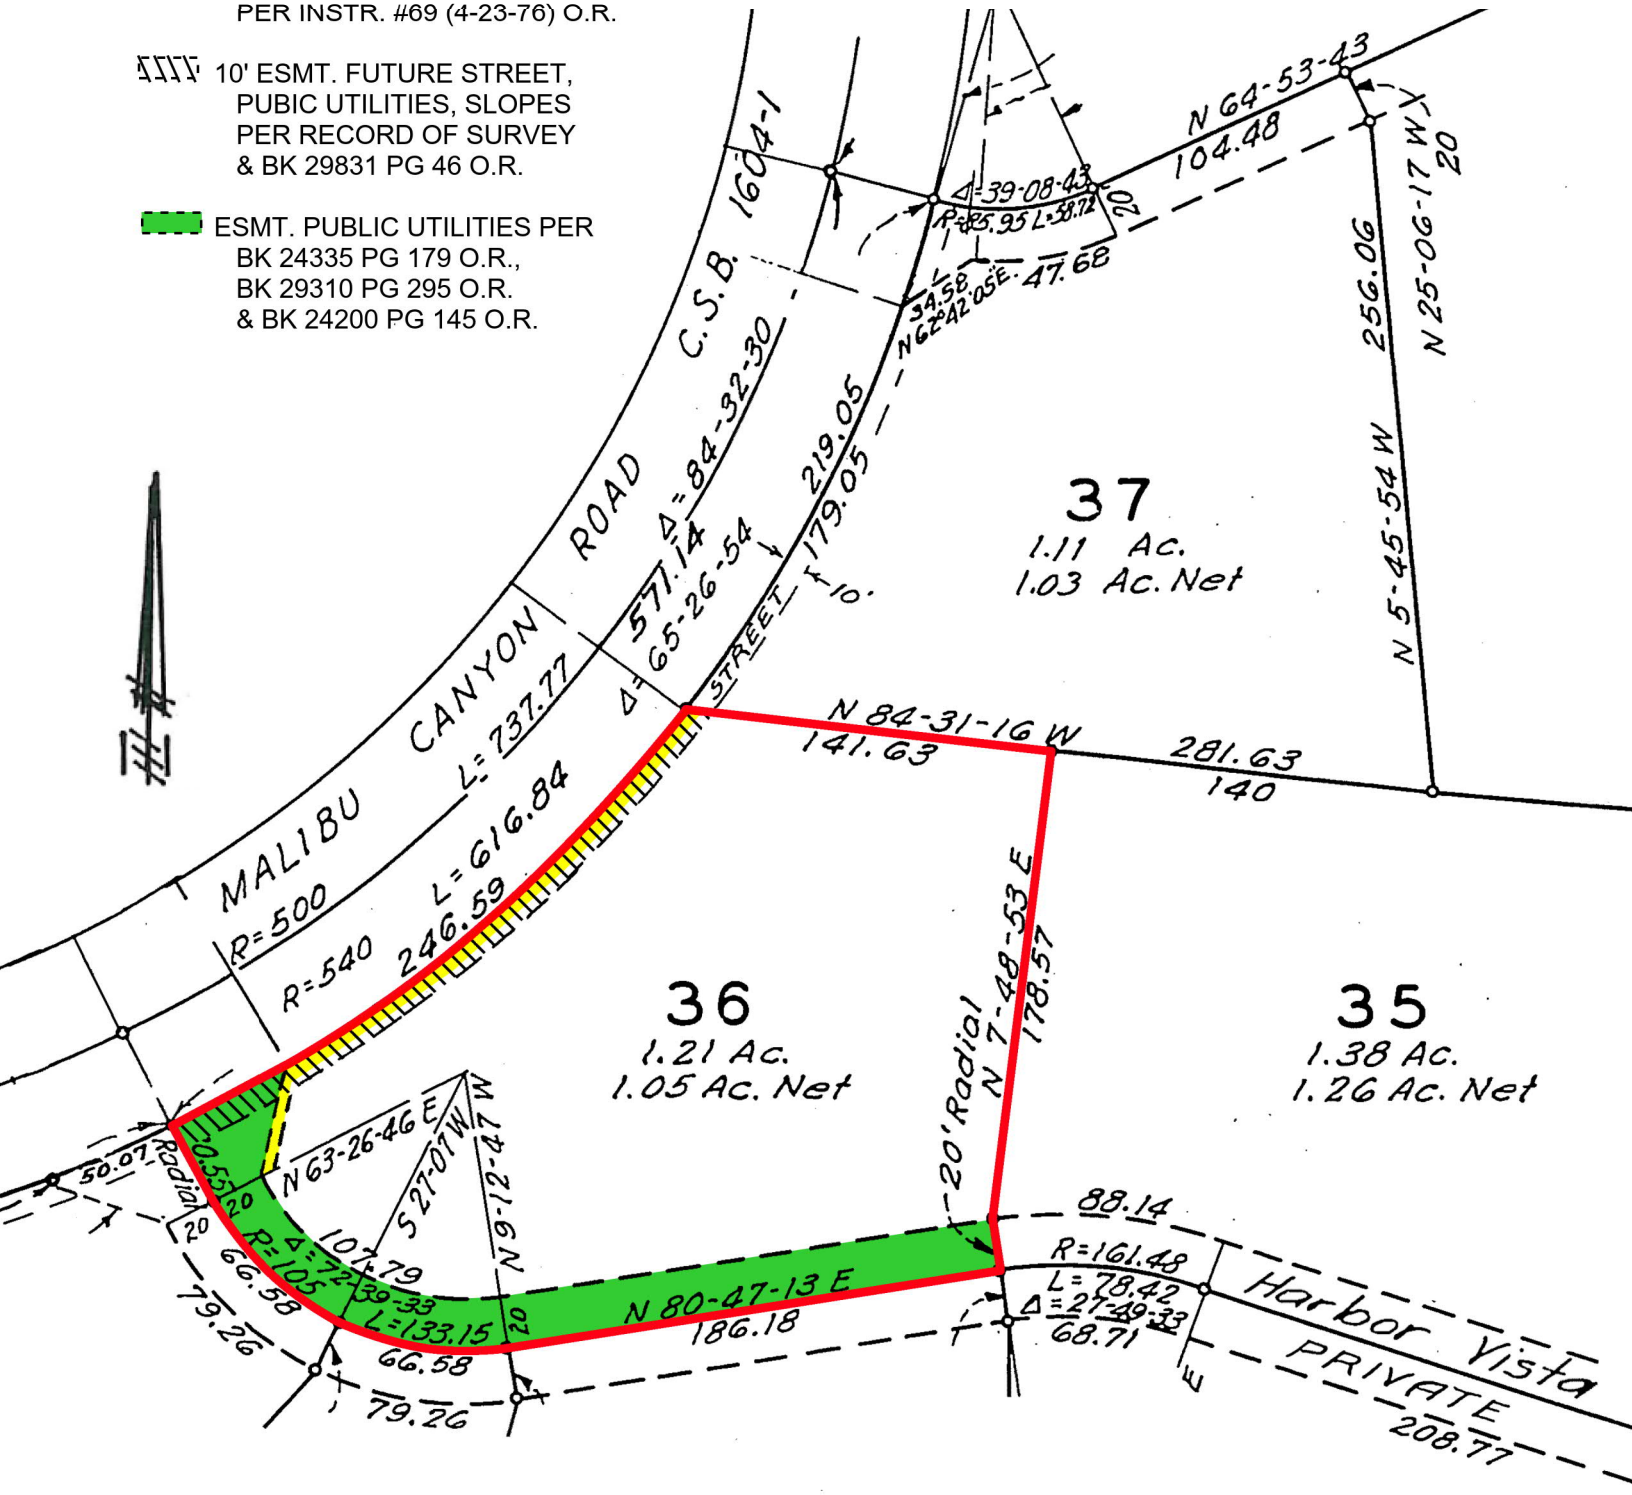

EQUITY TITLE® COMPANY
Part of the TRG Family of Companies

This plat is not a part of a preliminary title report or policy of title insurance. Equity Title Company does not guarantee the square footage or lot size as shown on this plat. Easements and other matters depicted hereon are provided as a courtesy only and no representation is made as to the accuracy or completeness thereof. The company assumes no liability for any loss occurring by reason of reliance thereon.